30/45 A

RECORD OF SURVEY

WHITE ROCK TUNNEL

IN SECTIONS 25,26,27,28,31,32,33 T. 11 N., R. 11 E. M.D.M.
EL DORADO COUNTY, CALIFORNIA
SCALE: 1"=600' SHEET 2 OF 2 JULY, 2007

LEGEND

- DIMENSION POINT
- SECTION CORNER AS LABELED
- SECTION QUARTER CORNER AS LABELED
- SET 5/8" REBAR W/ ALUMINUM CAP STAMPED, "WRT-__, LS 5914"
- SET SURVEY SPIKE & WASHER STAMPED, "WRT-__, LS 5914"

01°15'38"

N

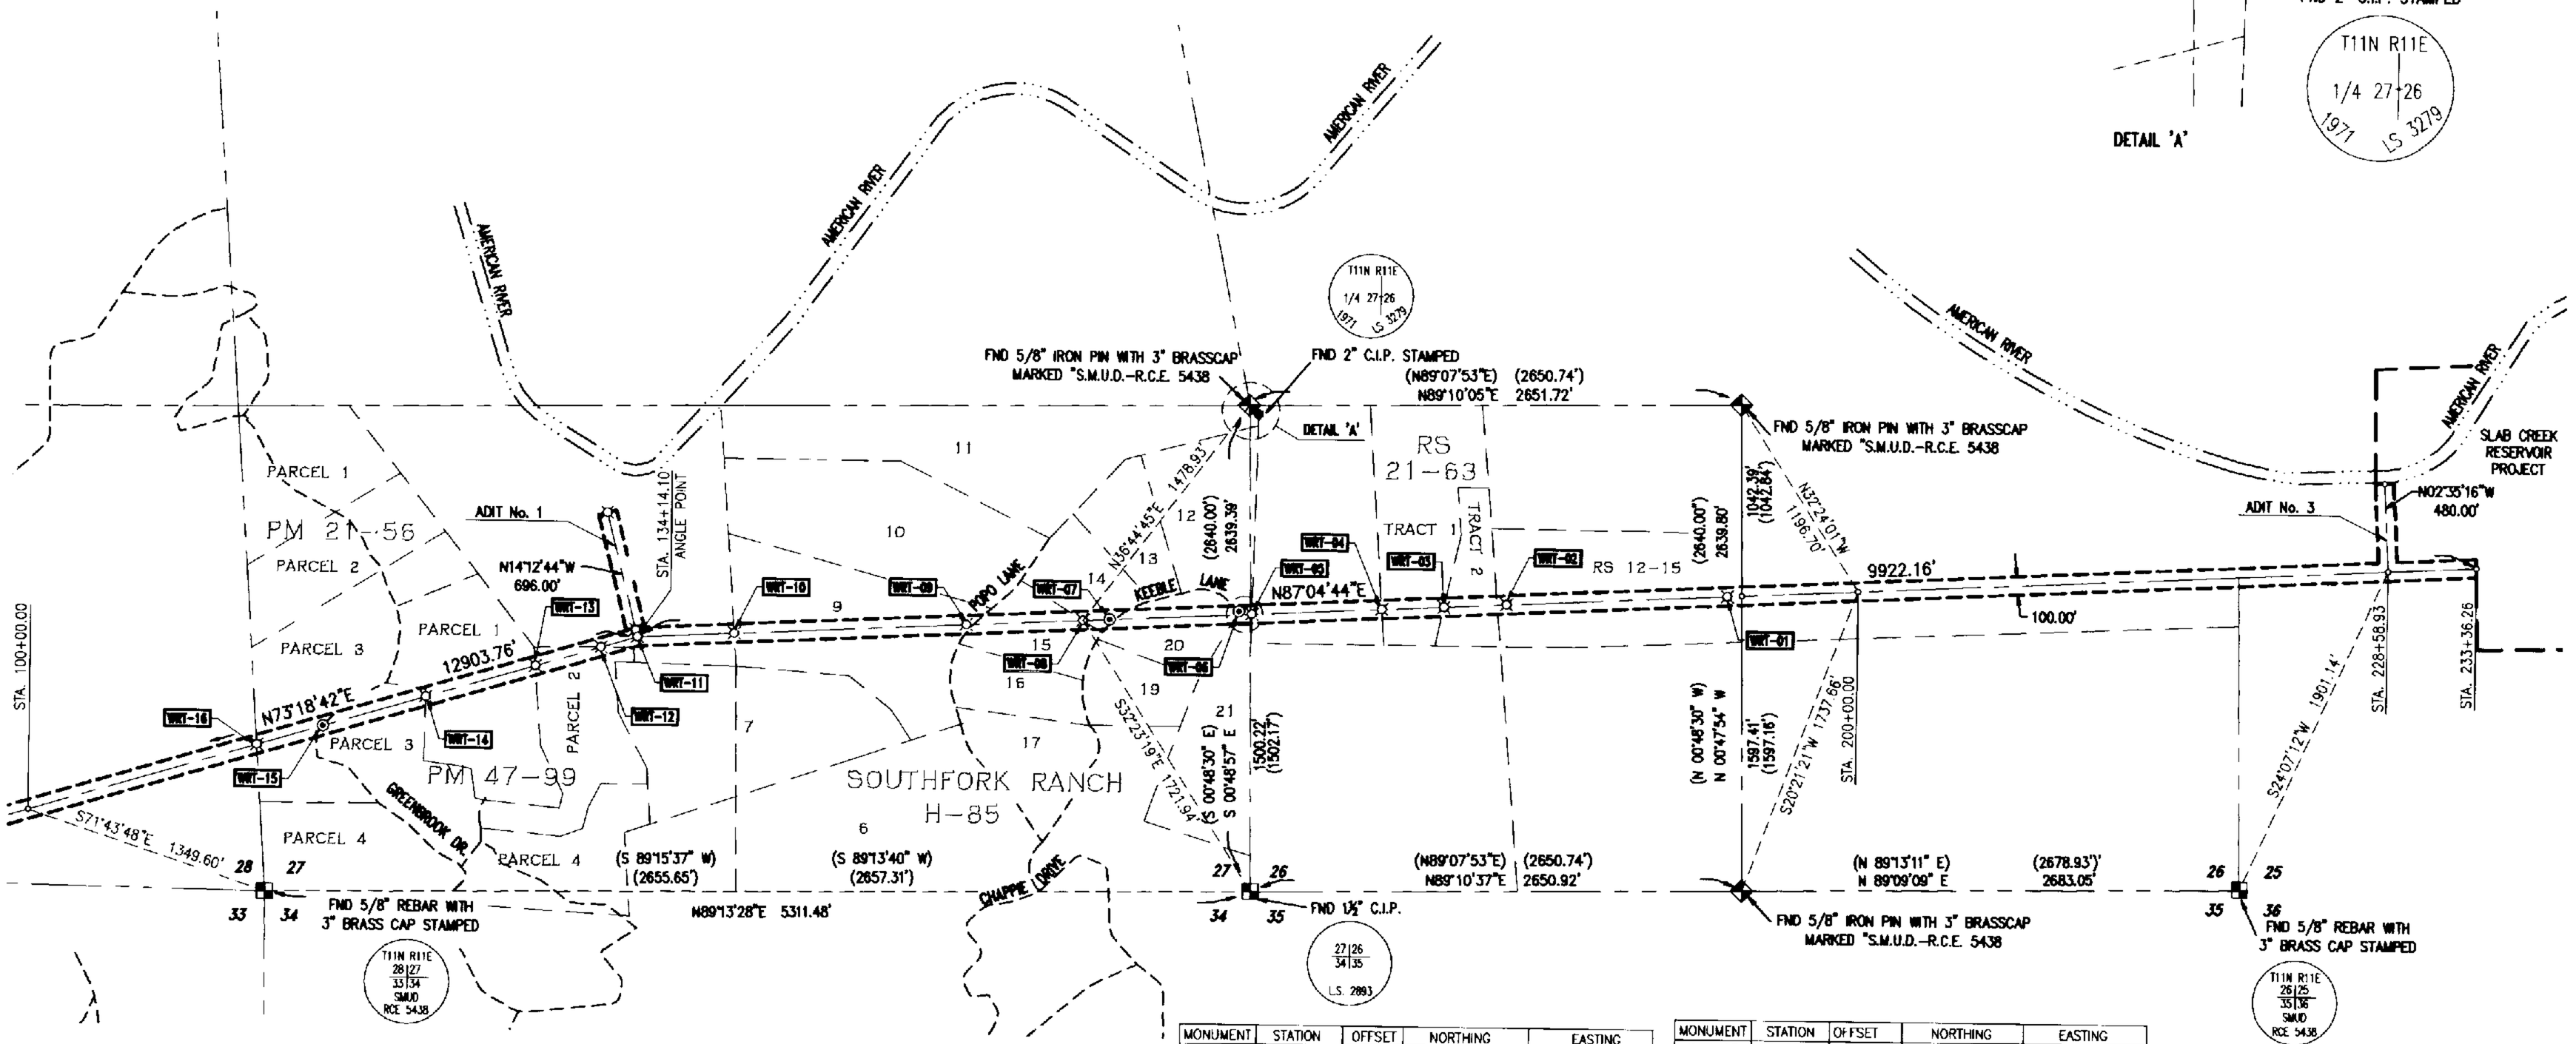

MONUMENT	STATION	OFFSET	NORTHING	EASTING
WRT-01	192+94.30	0.06 L	N 2044712.5080	E 6927707.3790
WRT 02	181+03.00	0.06 L	N 2044651.7985	E 6926517.6245
WRT-03	177+66.13	0.06 L	N 2044634.6315	E 6926181.1909
WRT-04	174+31.78	0.06 L	N 2044617.5930	E 6925847.2810
WRT-05	167+27.91	0.06 L	N 2044581.7240	E 6925144.3240
WRT-06	166+58.95	17.50 L	N 2044595.6235	E 6925074.5664
WRT-07	159+60.36	1.13 R	N 2044541.4189	E 6924377.8314
WRT-08	158+17.10	0.00 R	N 2044535.2500	E 6924234.7030
WRT-09	151+88.07	0.05 L	N 2044503.2410	E 6923606.4850
WRT-10	139+36.42	0.00 L	N 2044439.4100	E 6922356.4620
WRT-11	134+14.10	0.00 R	N 2044412.7930	E 6921834.8220
WRT-12	132+09.27	0.00 R	N 2044353.9700	E 6921638.6200
WRT-13	128+41.06	0.00 R	N 2044248.2400	E 6921285.9200
WRT-14	122+28.85	0.00 L	N 2044072.4300	E 6920699.4950
WRT 15	116+51.65	0.00 L	N 2043906.6772	E 6920146.6031
WRT-16	112+81.42	0.00 L	N 2043800.3600	E 6919791.9640
WRT-17	98+23.01	0.03 R	N 2043381.5310	E 6918394.9930

MONUMENT	STATION	OFFSET	NORTHING	EASTING
WRT-18	80+07.87	1.30 R	N 2042859.0657	E 6916656.6720
WRT-19	73+75.07	0.00 R	N 2042678.5903	E 6916050.1462
WRT-20	71+29.84	1.73 L	N 2042609.8311	E 6915814.7526
WRT-21	69+11.20	0.00 R	N 2042545.3850	E 6915605.8220
WRT-22	66+32.38	0.03 L	N 2042465.3450	E 6915338.7370
WRT-23	59+12.21	0.01 L	N 2042258.5160	E 6914648.9040
WRT-24	57+90.76	1.02 L	N 2042224.6090	E 6914532.2748
WRT-25	56+95.85	0.00 L	N 2042196.3782	E 6914441.6574
WRT-26	53+73.39	0.03 R	N 2042103.7452	E 6914132.7844
WRT 27	49+58.28	0.04 L	N 2041984.6110	E 6913735.1440
WRT-28	NOT SET			
WRT-29	NOT SET			
WRT-30	25+70.21	416.41 L	N 2041697.6772	E 6911328.0854
WRT-31	21+97.74	0.02 R	N 2041191.8210	E 6911090.8870
WRT-32	17+32.50	0.00 R	N 2041058.2400	E 6910645.2390
WRT-33	5+10.34	0.00 R	N 2040707.2781	E 6909474.5560
WRT-34	2+87.87	0.00 L	N 2040850.0769	E 6909303.9588
WRT-35	0+00	0.00 R	N 2041034.8480	E 6909083.2188

30/45 A